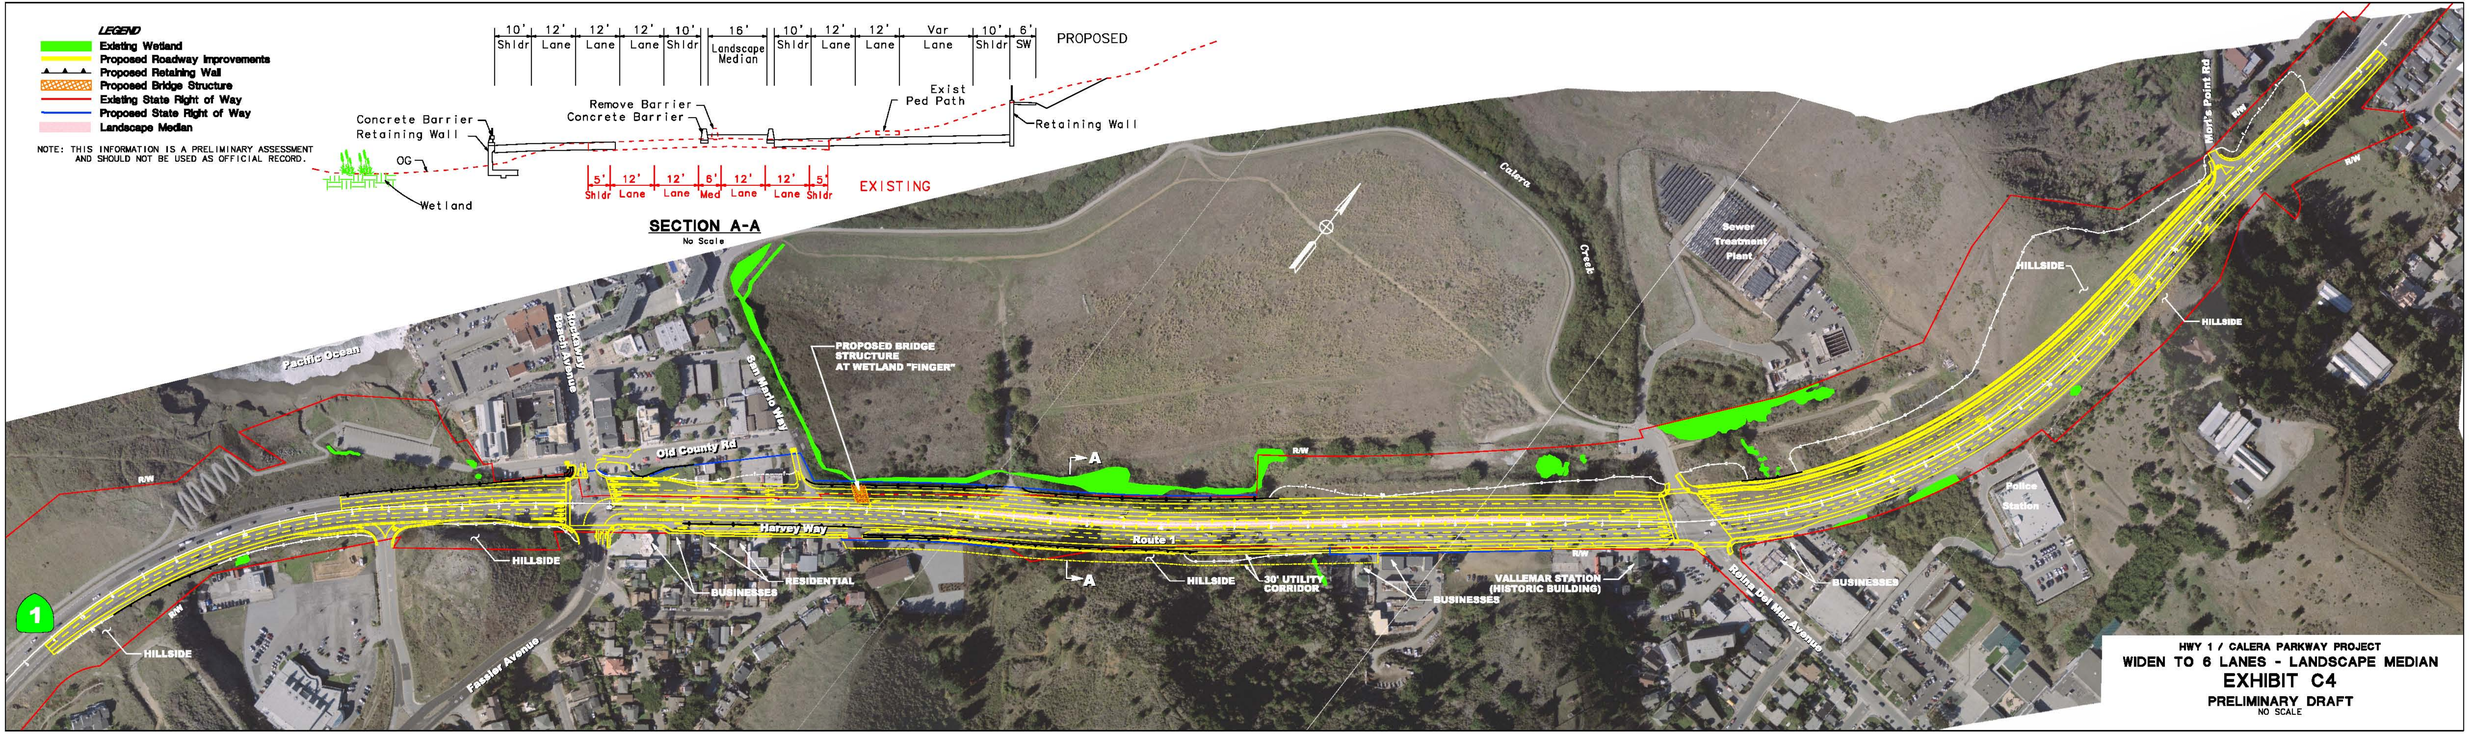

HWY 1 / CALERA PARKWAY PROJECT

WIDEN TO 6 LANES - LANDSCAPE MEDIAN

EXHIBIT C4

PRELIMINARY DRAFT

NO SCALE