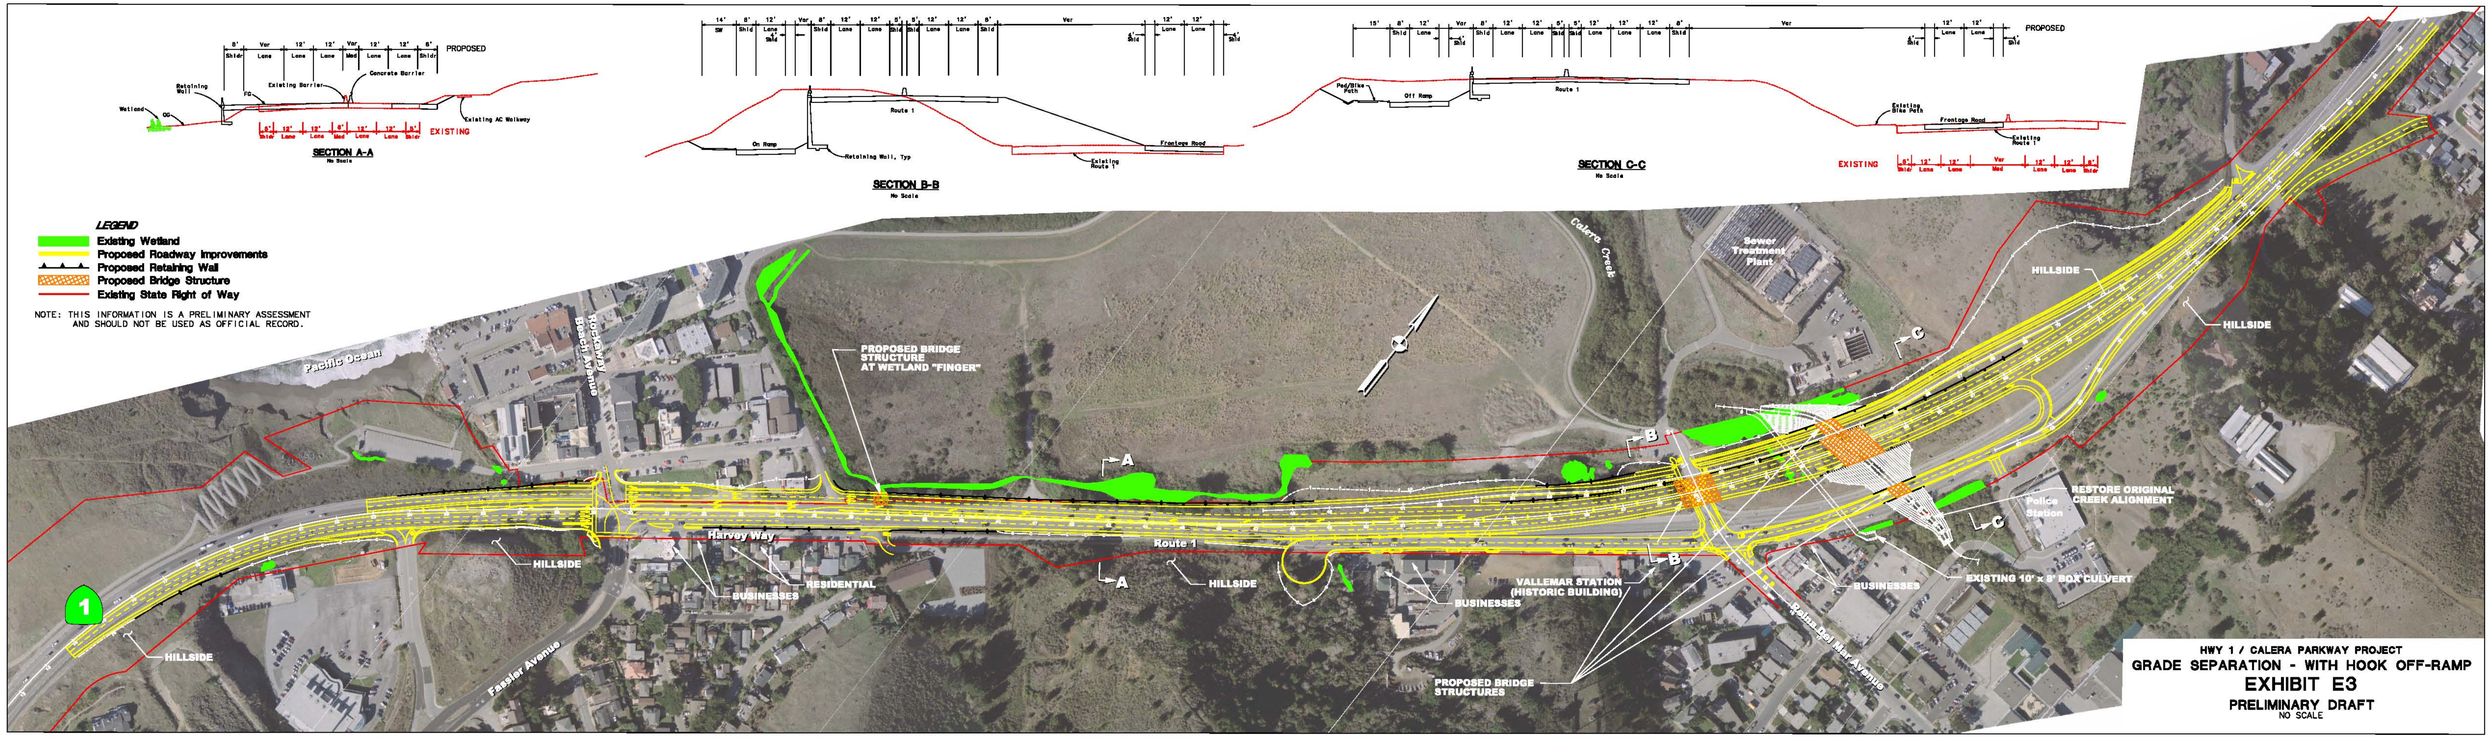
PROPOSED
Retaining Wall
Existing Barrier
Concrete Barrier
Wetland
Existing AC Walkway
EXISTING
SECTION A-A
No Scale
Route 1
On Ramp
Retaining Wall, Typ
Frontage Road
Existing Route 1
SECTION B-B
No Scale
Ped/Bike Path
Off Ramp
Existing Bike Path
SECTION C-C
No Scale
LEGEND
Existing Wetland
Proposed Roadway Improvements
Proposed Retaining Wall
Proposed Bridge Structure
Existing State Right of Way
NOTE: THIS INFORMATION IS A PRELIMINARY ASSESSMENT AND SHOULD NOT BE USED AS OFFICIAL RECORD.
Pacific Ocean
Rockaway Beach Avenue
PROPOSED BRIDGE STRUCTURE AT WETLAND "FINGER"
Calera Creek
Sewer Treatment Plant
HILLSIDE
Harvey Way
BUSINESSES
RESIDENTIAL
Route 1
VALLEMAR STATION (HISTORIC BUILDING)
PROPOSED BRIDGE STRUCTURES
Fassler Avenue
Calera del Mar Avenue
Police Station
RESTORE ORIGINAL CREEK ALIGNMENT
EXISTING 10' x 8' BOX CULVERT
HWY 1 / CALERA PARKWAY PROJECT
GRADE SEPARATION - WITH HOOK OFF-RAMP
EXHIBIT E3
PRELIMINARY DRAFT
NO SCALE